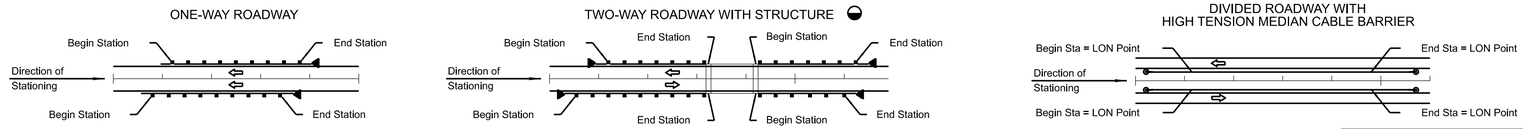

DESCRIPTION OF REVISIONS	MADE BY	DATE
NO. 1 The guardrail to be removed and reinstalled	SS	01/05/26

| LOCATION | | | | BARRIER | | | |